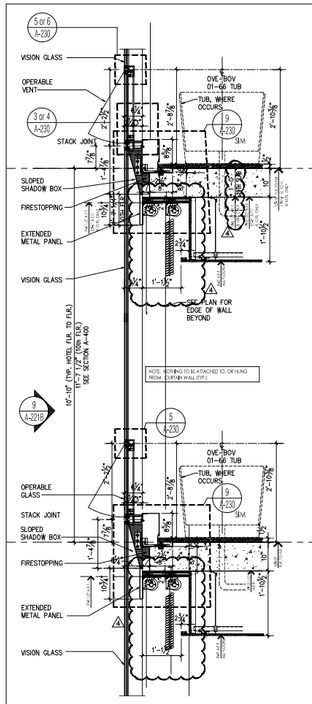

5 | TYPICAL HOTEL WALL SECTION EAST & WEST FACADES, NON-SPRINKLERED | SCALE: 3/4" = 1'-0"

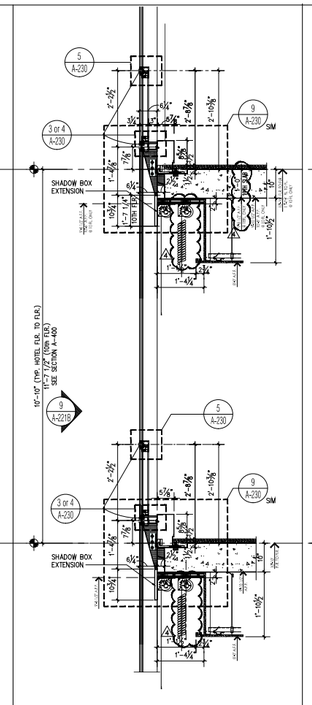

4b | TYPICAL HOTEL WALL SECTION NORTH & SOUTH FACADES | SCALE: 3/4" = 1'-0"

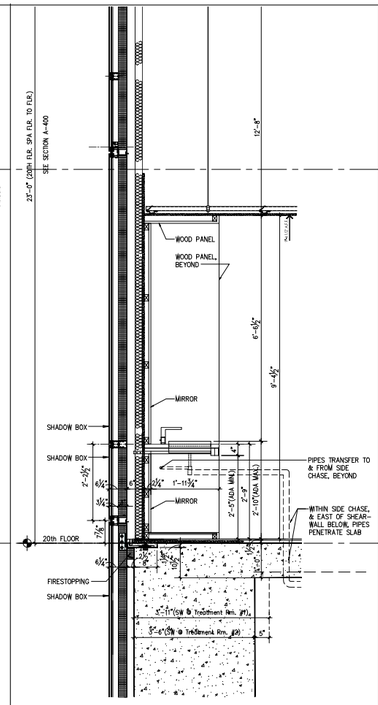

4a | 20TH FLOOR SPA WALL SECTION WEST FACADE, @ TREATMENT #1 WASHRM. | SCALE: 3/4" = 1'-0"

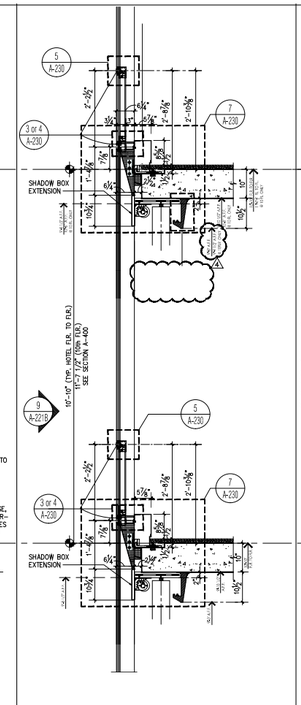

4 | TYPICAL HOTEL WALL SECTION NORTH & SOUTH FACADES | SCALE: 3/4" = 1'-0"

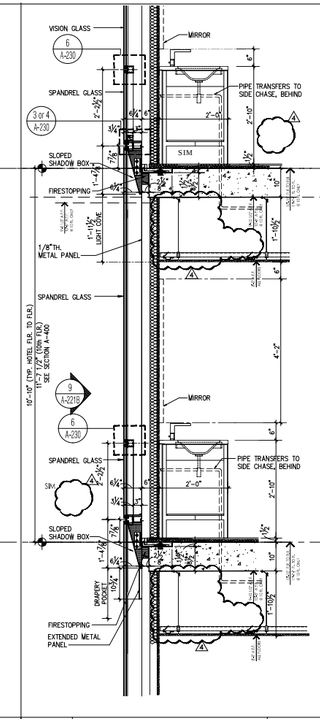

3 | TYPICAL HOTEL WALL SECTION EAST FACADE @ VANITY | SCALE: 3/4" = 1'-0"

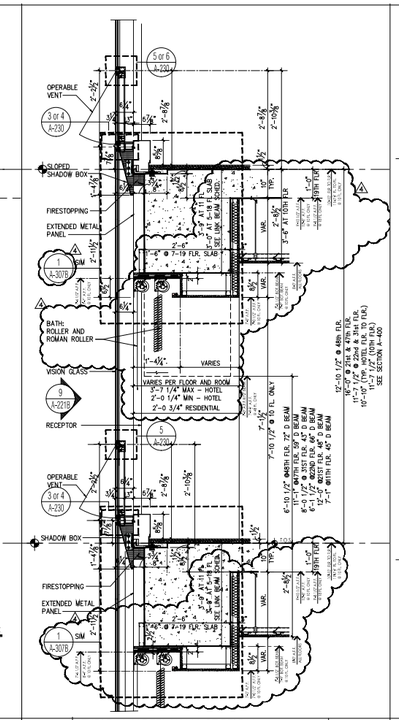

2 | TYPICAL HOTEL WALL SECTION NORTH & SOUTH FACADES @ BEAM | SCALE: 3/4" = 1'-0"

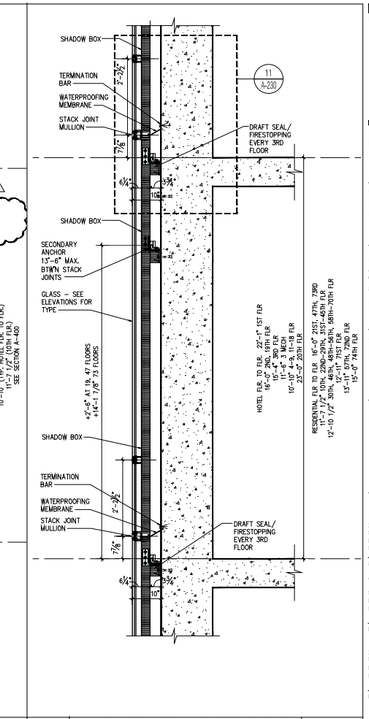

1 | FULL SHADOW BOX AT NORTH & EAST SHEAR WALLS | SCALE: 3/4" = 1'-0"

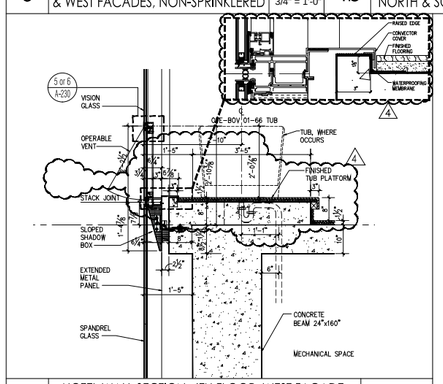

11 | HOTEL WALL SECTION 6TH FLOOR, WEST FACADE, @ TUB ABOVE TRANSFER BEAM #6B1 | SCALE: 3/4" = 1'-0"

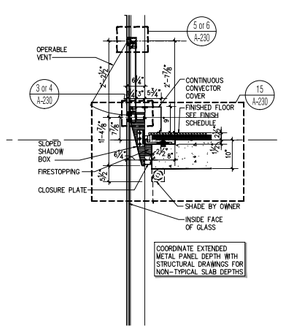

10 | TYPICAL RESIDENTIAL WALL SECTION EAST & WEST FACADES - NON-SPRINKLERED | SCALE: 3/4" = 1'-0"

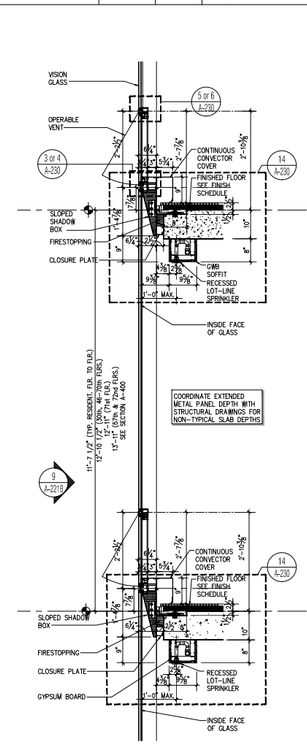

23RD FLOOR THRU 25TH FLOOR ONLY

9 | TYPICAL RESIDENTIAL WALL SECTION EAST FACADES - SPRINKLERED | SCALE: 3/4" = 1'-0"

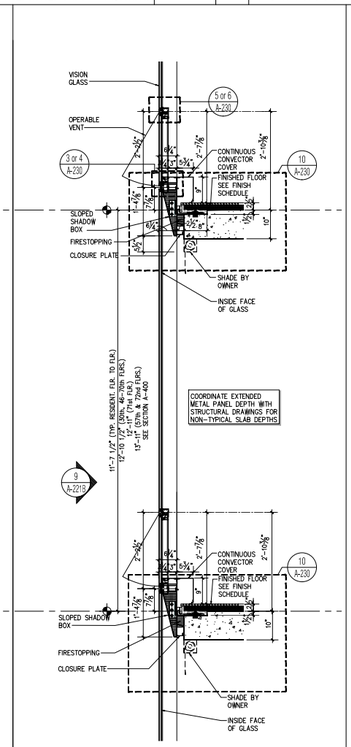

8 | TYPICAL RESIDENTIAL WALL SECTION NORTH & SOUTH FACADES | SCALE: 3/4" = 1'-0"

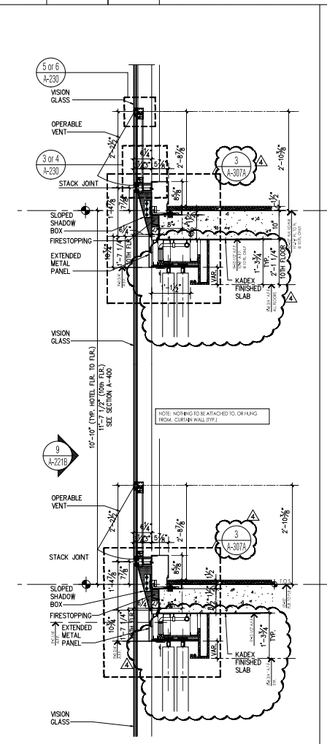

7A | TYPICAL HOTEL WALL SECTION EAST & WEST FACADES, SPRINKLERED | SCALE: 3/4" = 1'-0"

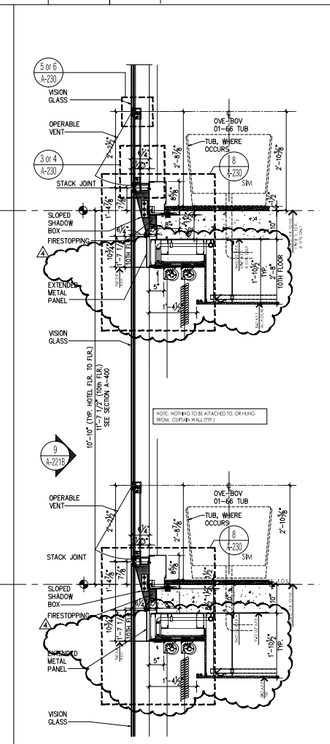

7 | TYPICAL HOTEL WALL SECTION EAST & WEST FACADES, SPRINKLERED | SCALE: 3/4" = 1'-0"

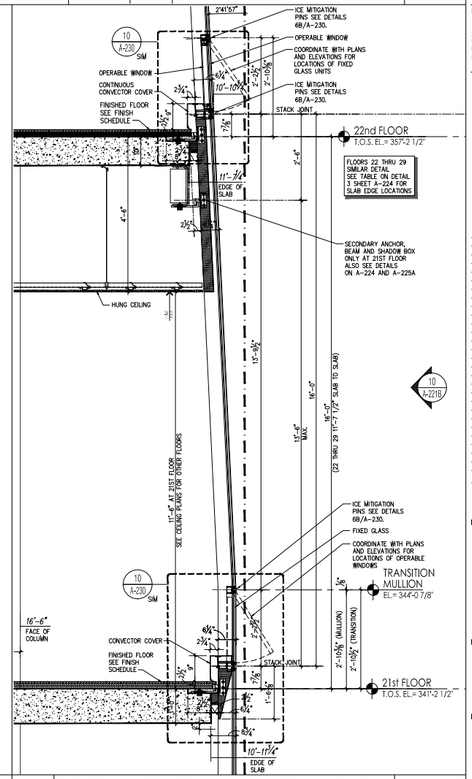

6 | SECTION AT ANGLED CURTAIN WALL - SOUTH FACADE RESIDENTIAL FLOORS 21 THRU 29 | SCALE: 3/4" = 1'-0"

PROJECT:

157 WEST 57TH STREET

NEW YORK
NEW YORK

OWNER/DEVELOPER:
Extell West 57th Street LLC
805 THIRD AVENUE
NEW YORK, NY 10022

DESIGN ARCHITECT:
Atelier Christian de Portzamparc
1, rue de l'Aude
Paris, France
Tel:33.1.40.64.80.00 Fax:33.1.43.27.74.79

EXECUTIVE ARCHITECT:
SLCE*Architects, LLP*
841 BROADWAY
NEW YORK, N.Y. 10003
TEL.: (212) 979-8400
FAX.: (212) 979-8387

RESIDENTIAL INTERIOR DESIGN:
Thomas Juul-Hansen, LLC
180 Lafayette Street, 7th Floor
New York, NY 10013
Tel (212) 929.7109 Fax (212) 929.7116

HOTEL INTERIOR DESIGN:
YABU PUSHELBERG
55 Booth Avenue
Toronto, ON Canada M4M 2M3
Tel (416) 778.9779 Fax (416) 778.9747

132 Spring Street, 4th Floor
New York, NY 10012
TEL.: (212) 226.0808
FAX.: (212) 226.0666

STRUCTURAL ENGINEER:
WSP CANTOR SEINUK
228 East 45th Street, 3rd Floor
N.Y. N.Y. 10017-3303
TEL.: (212) 687-9888
FAX.: (646) 487-5501

MEP ENGINEER:
AKF
1501 Broadway, Suite 700
New York, NY 10036
TEL.: (212) 354-5656
FAX.: (212) 354-5668

EXTERIOR PERFORMANCE CONSULTANT:
israel Berger Associates
232 Madison Ave.
New York, NY 10016
TEL.: (212) 689-5389
FAX.: (212) 689-5389

FOOD SERVICE CONSULTANT:
NEXT STEP DESIGN, INC.
1116 West Street, Suite C
Annapolis, MD 21401
TEL.: (410) 263-1200
FAX.: (410) 280-1340

LANDSCAPE ARCHITECTURE:
terrain-nyc
200 Park Avenue South, Suite 1401
New York, NY 10003
TEL.: (212) 537-6080
FAX.: (212) 537-6079

No.	Date:	Revision:
1	08-17-12	ASI 276

NORTH ARROW | SCALE

KEY PLAN:

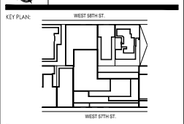

DRAWING TITLE:

TYPICAL CURTAIN WALL WALL SECTIONS

SEAL & SIGNATURE:

DATE: 07-16-09
PROJECT No.: 2009-12
DRAWN BY:
CHECKED BY: PA
DWG. No.:

A-220

T:\EXTELL-157 (57TH (2009-12)