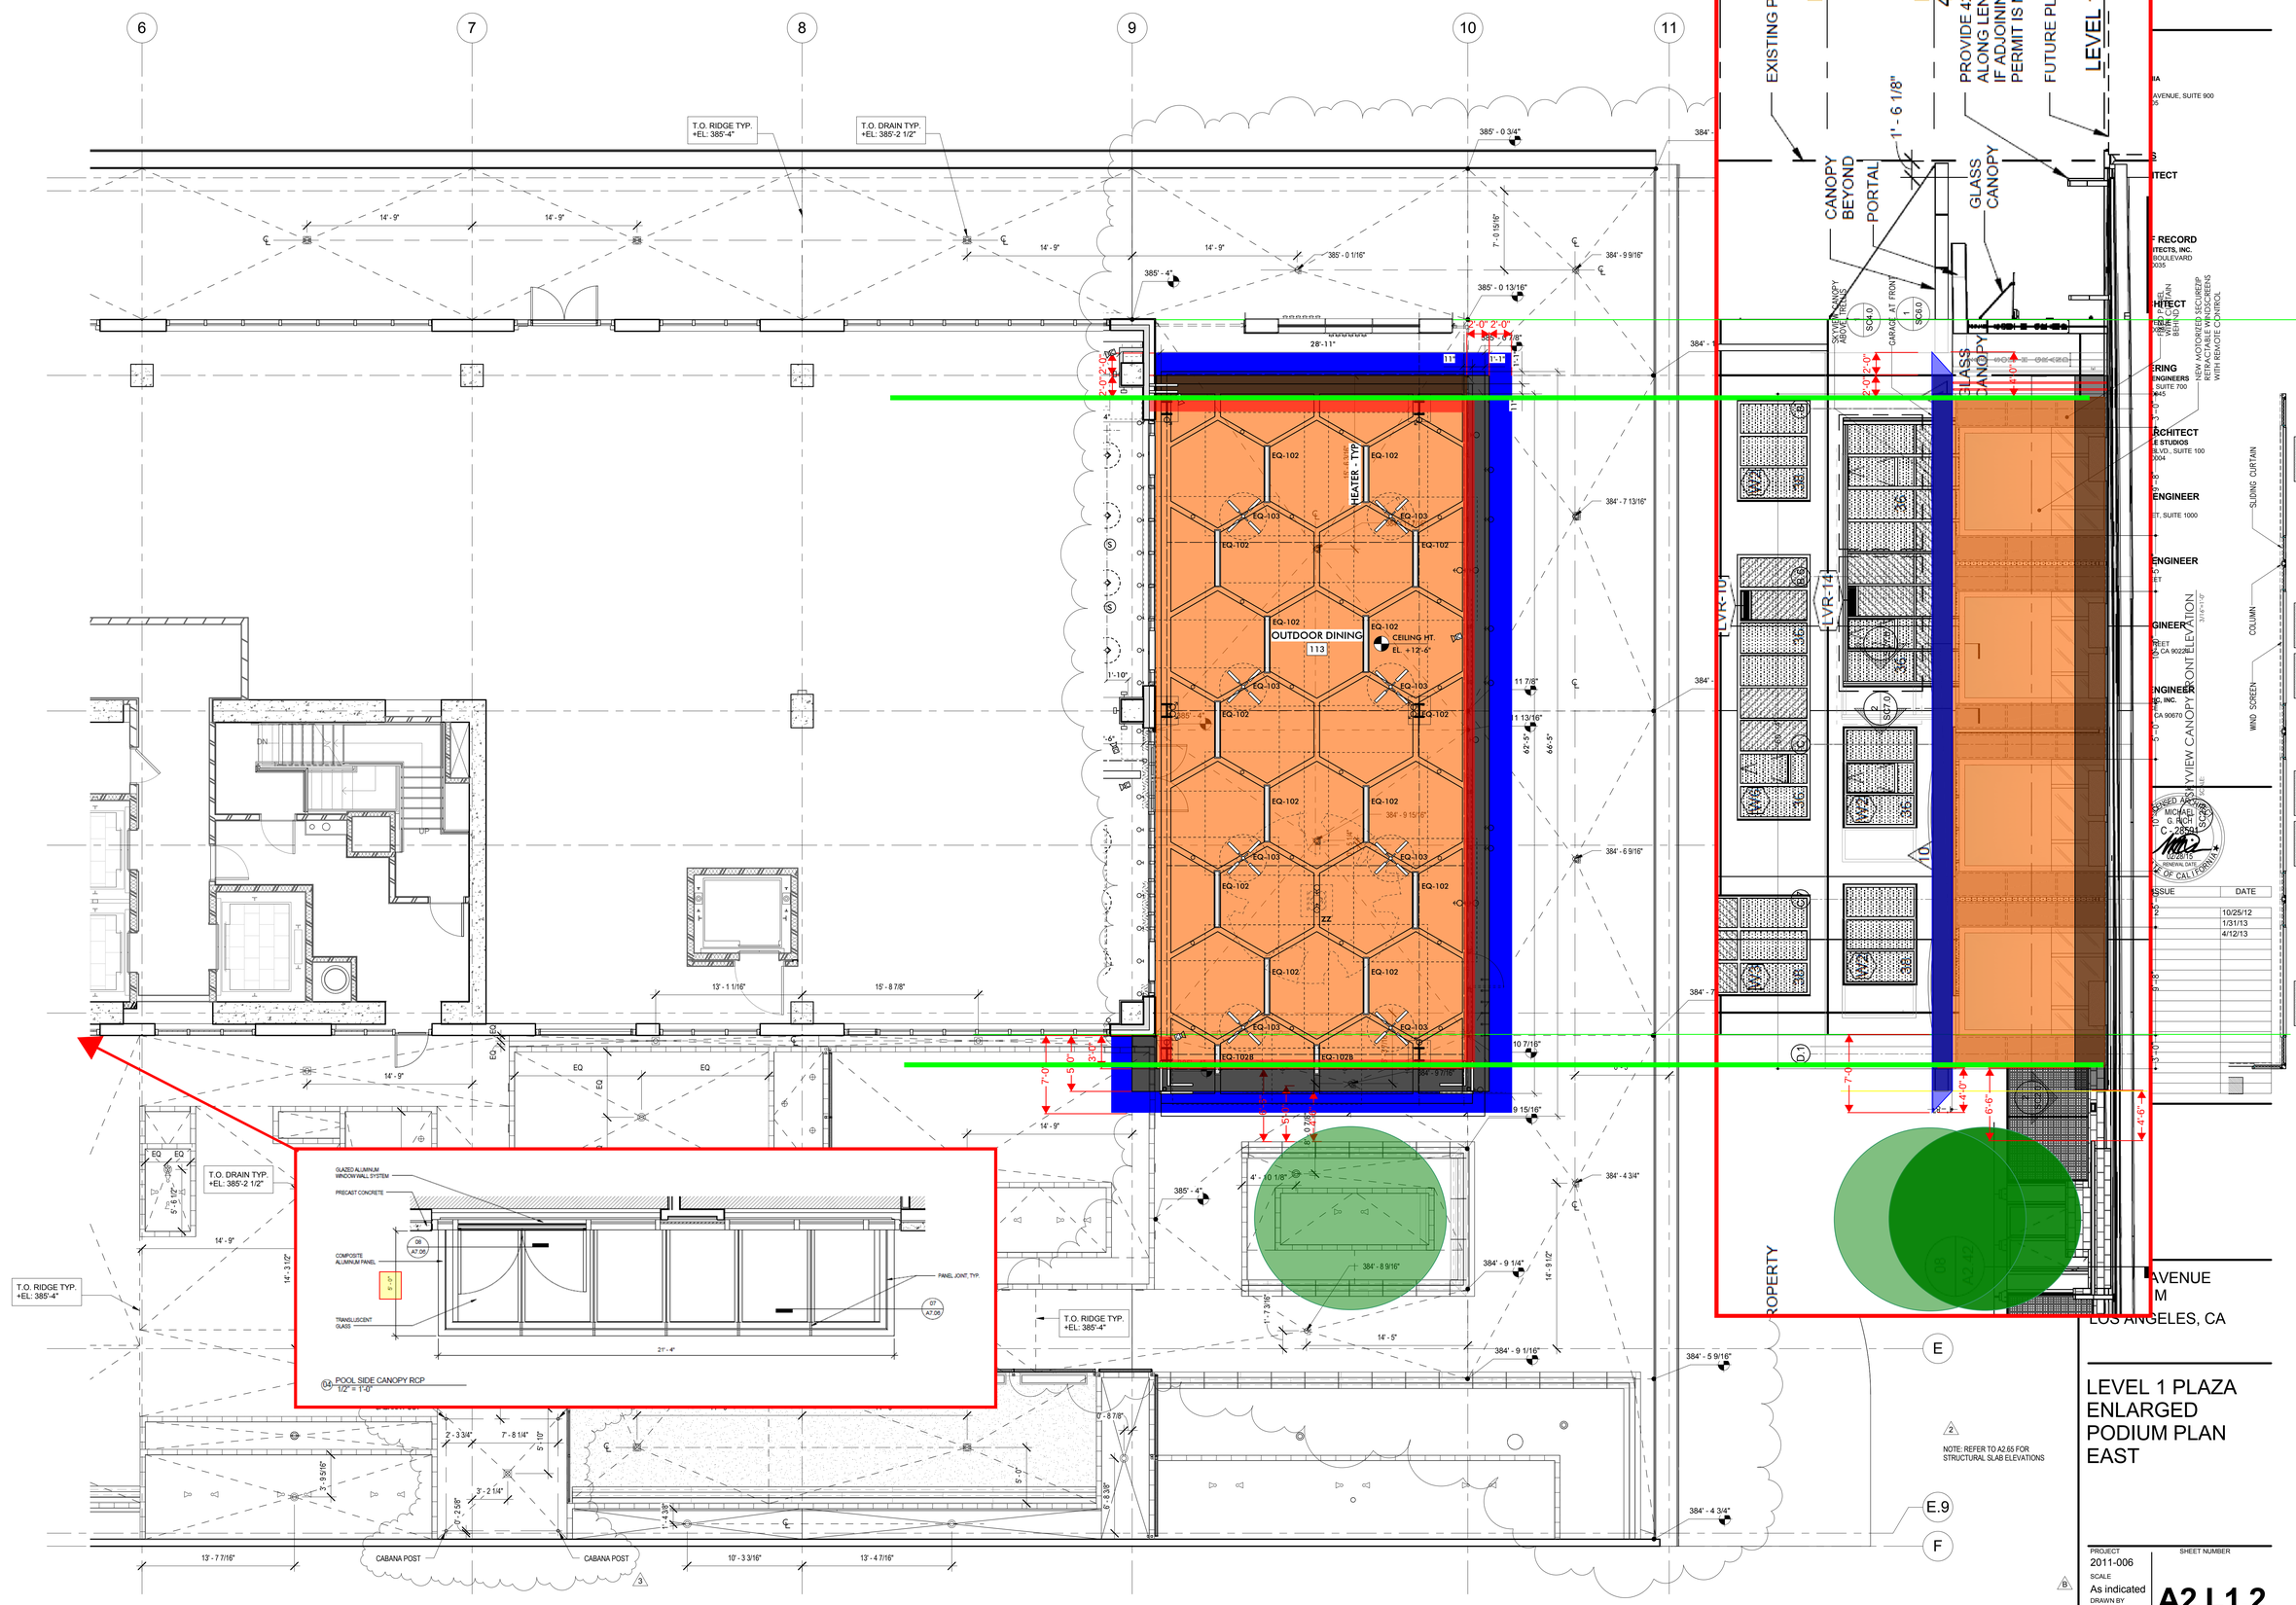

NTPRICE

AVENUE
M
LOS ANGELES, CA

LEVEL 1 PLAZA
ENLARGED
PODIUM PLAN
EAST

ISSUE	DATE
2	10/25/12
	1/31/13
	4/12/13

PROJECT	SHEET NUMBER
2011-006	A2.L1.2
SCALE: As Indicated	
DRAWN BY: GPA	
DATE: 10/25/12	

© GRANT PRICE ARCHITECTS

PLOT DATE: 4/18/2013 10:08:43 AM